
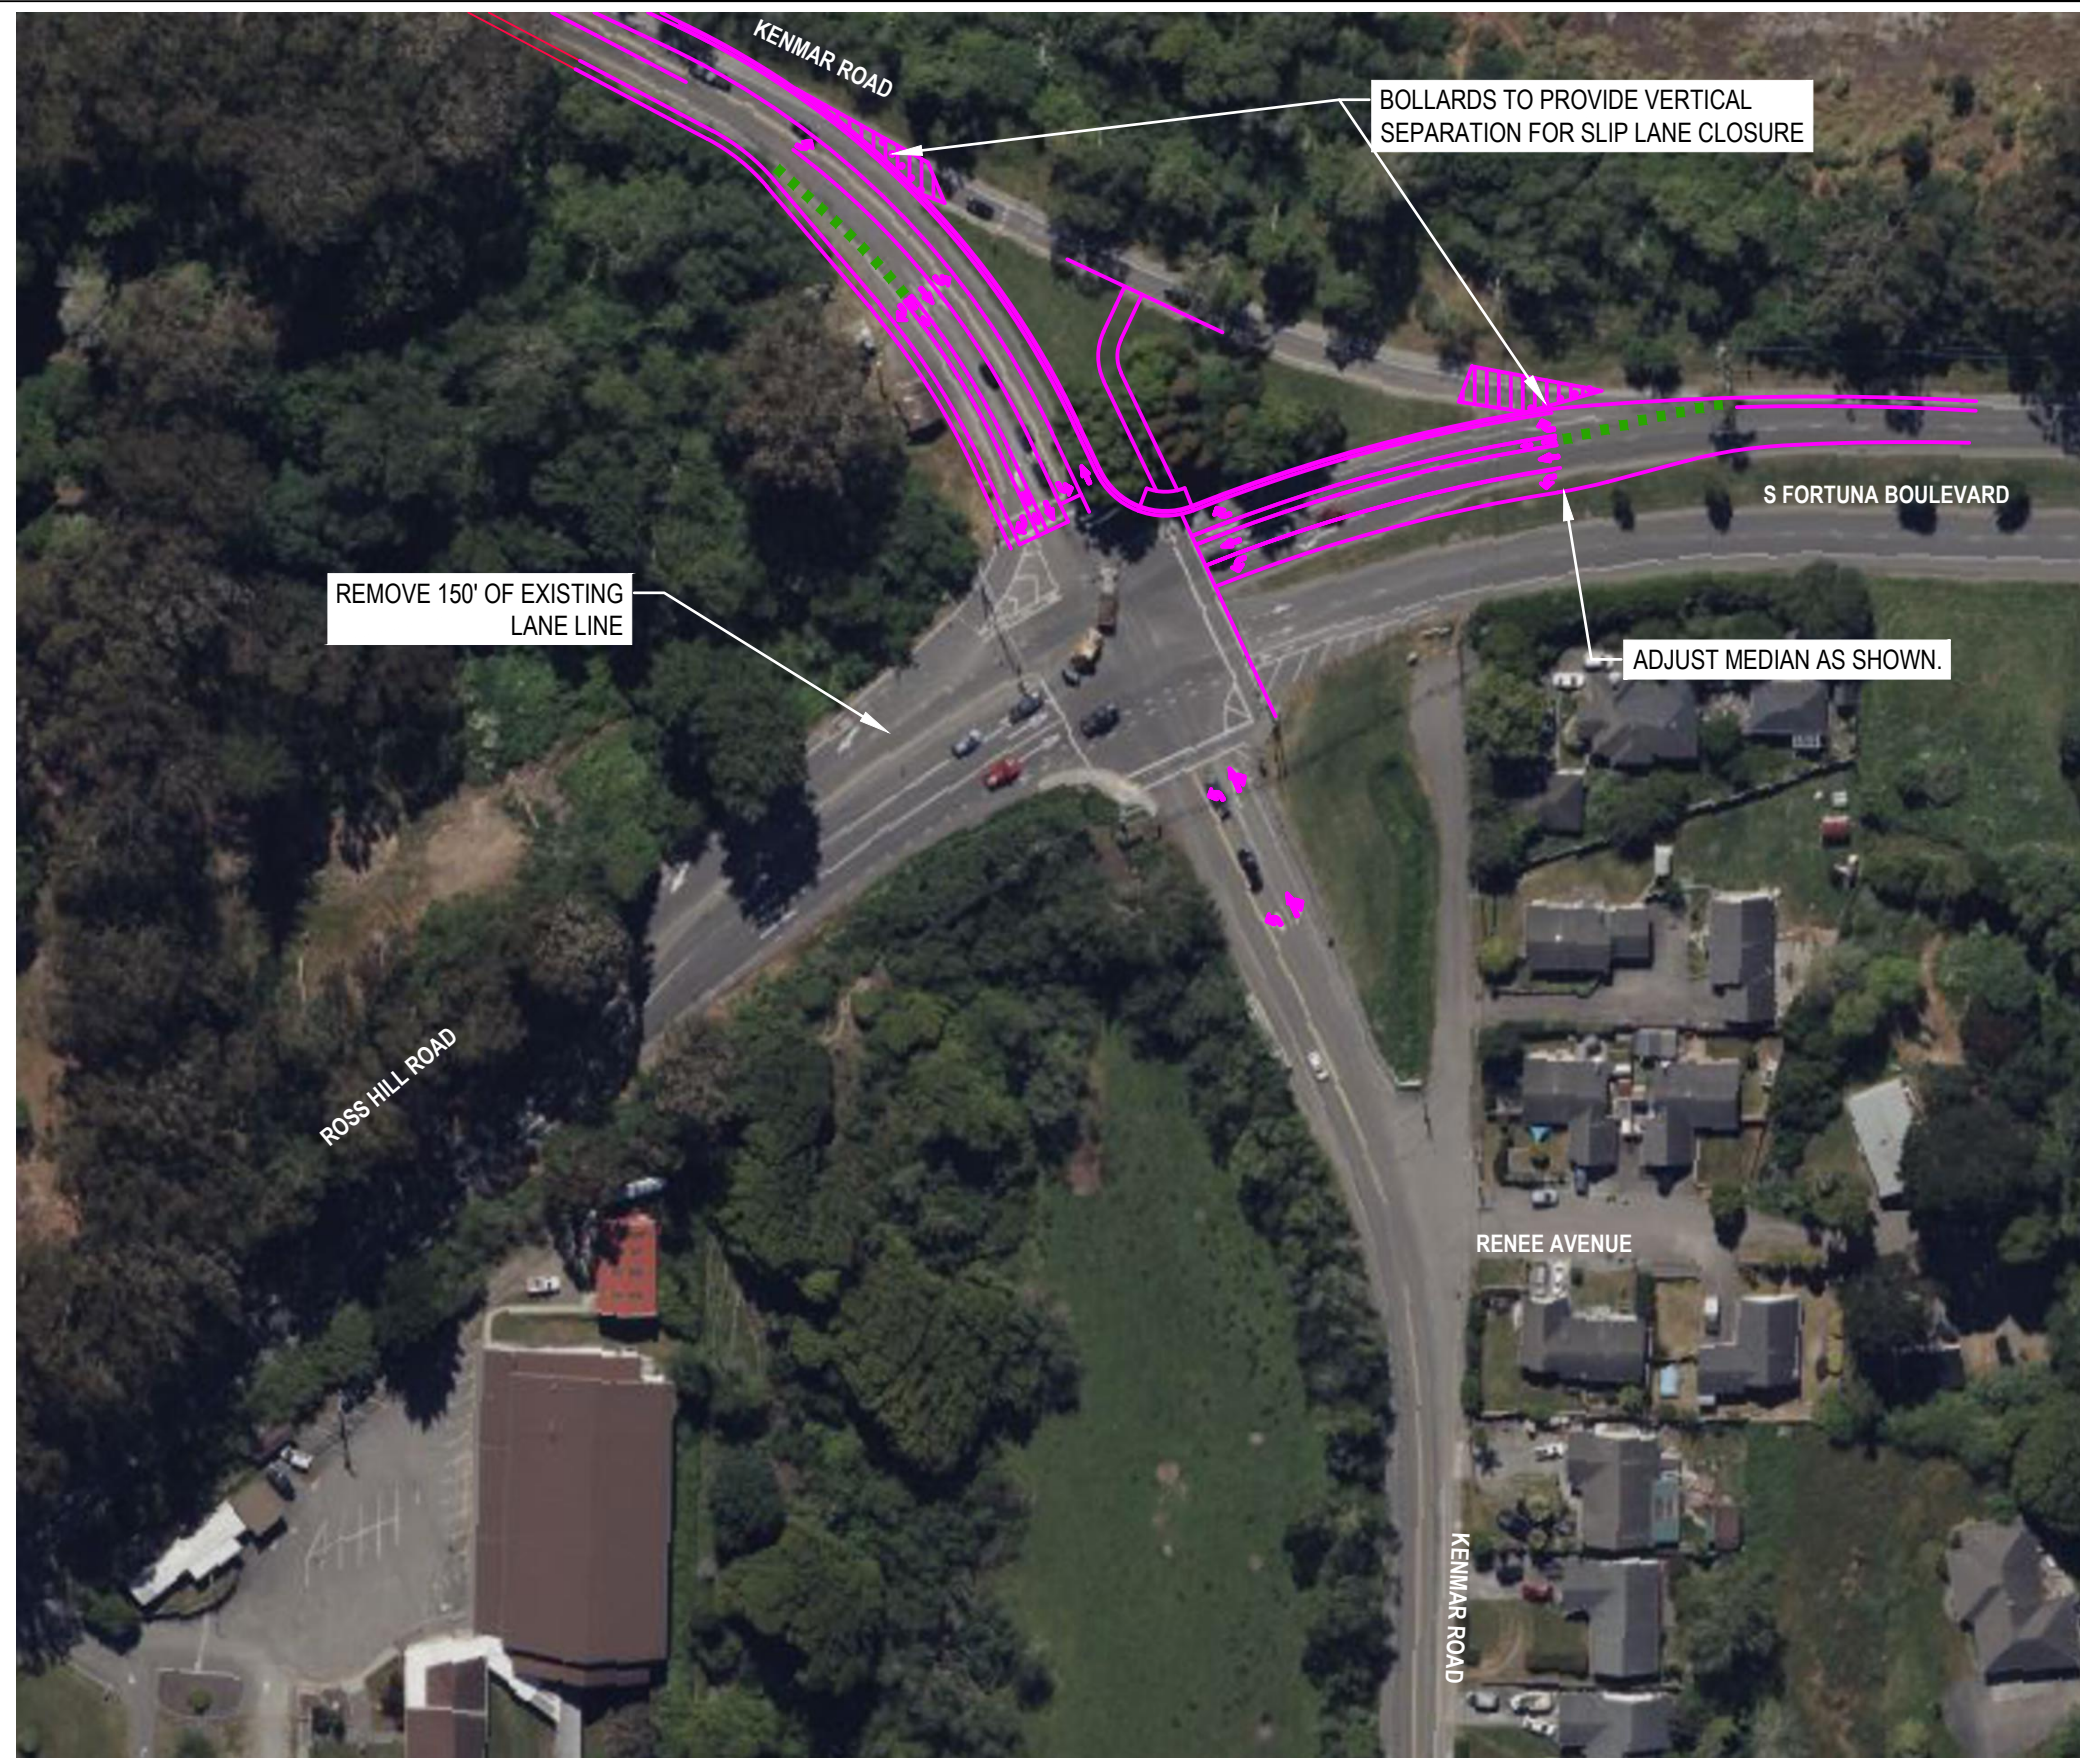
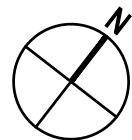





City of Fortuna
Kenmar Rd and Ross Hill Rd
INTERIM CONDITION-
SIGNAL ALTERNATIVE

Project No. 12577588
Date March 2025

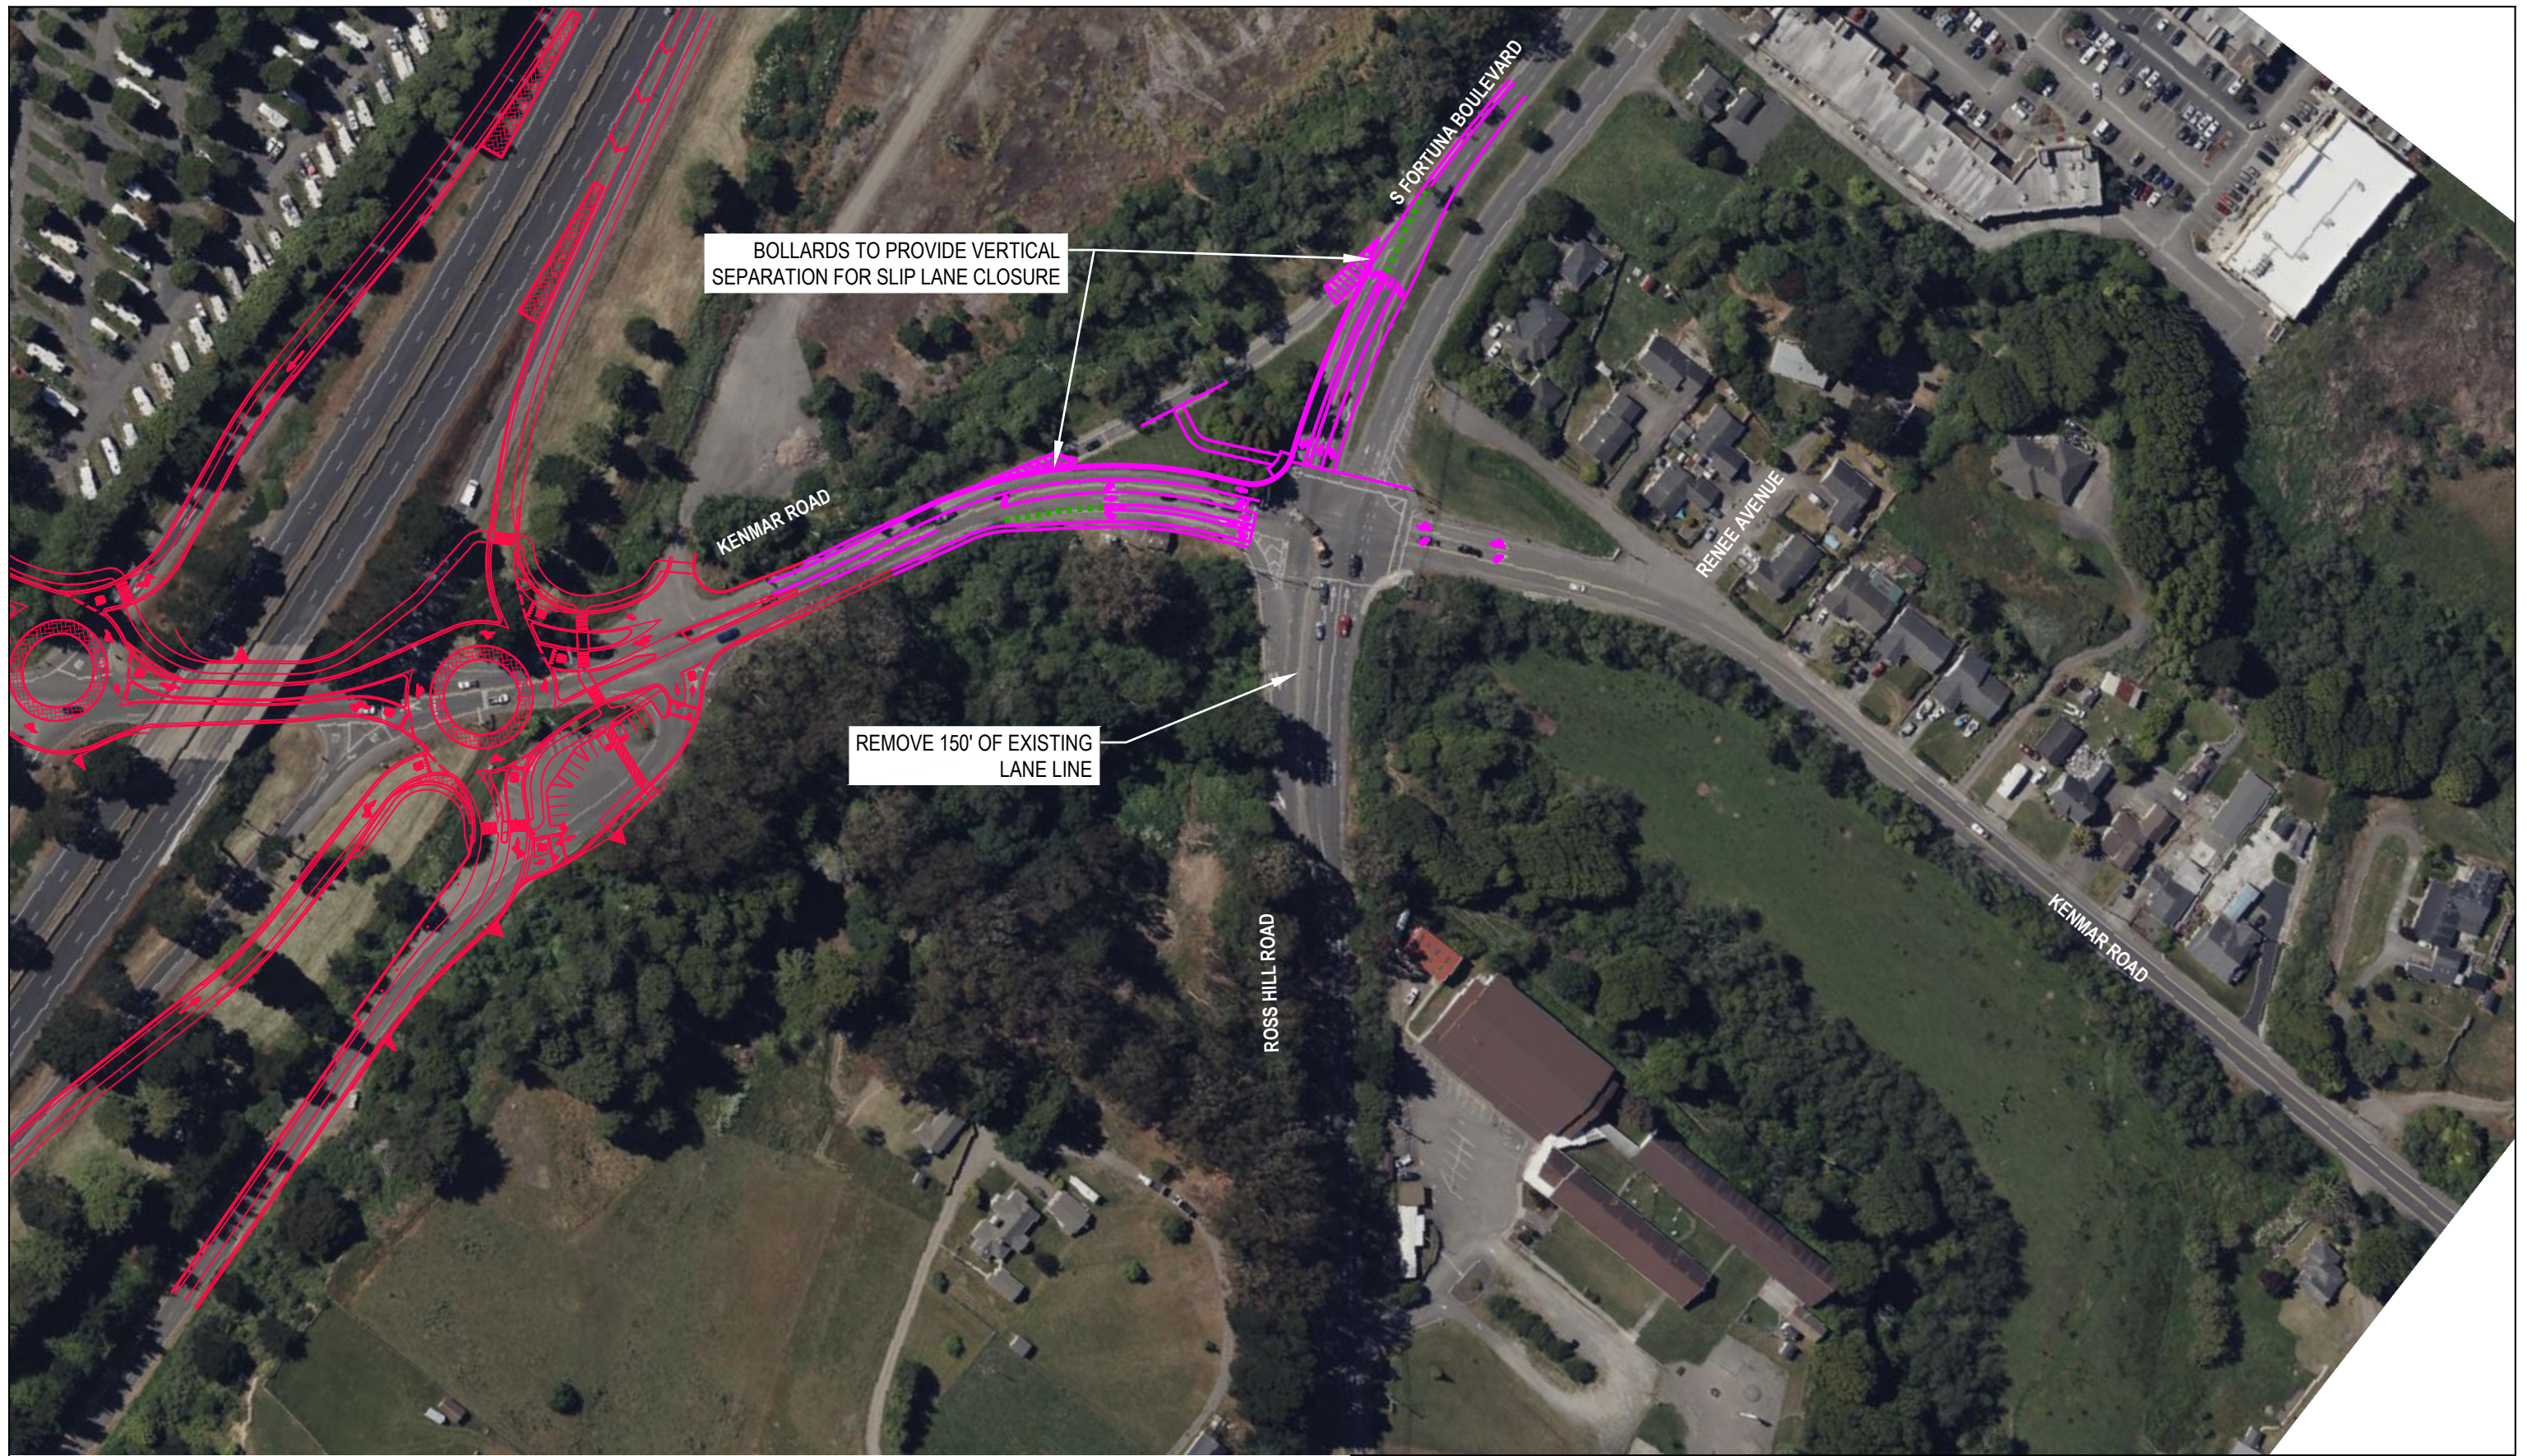


City of Fortuna
Kenmar Rd and Ross Hill Rd
INTERIM CONDITION-
SIGNAL ALTERNATIVE

Project No. 12577588
Date March 2025

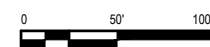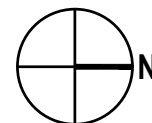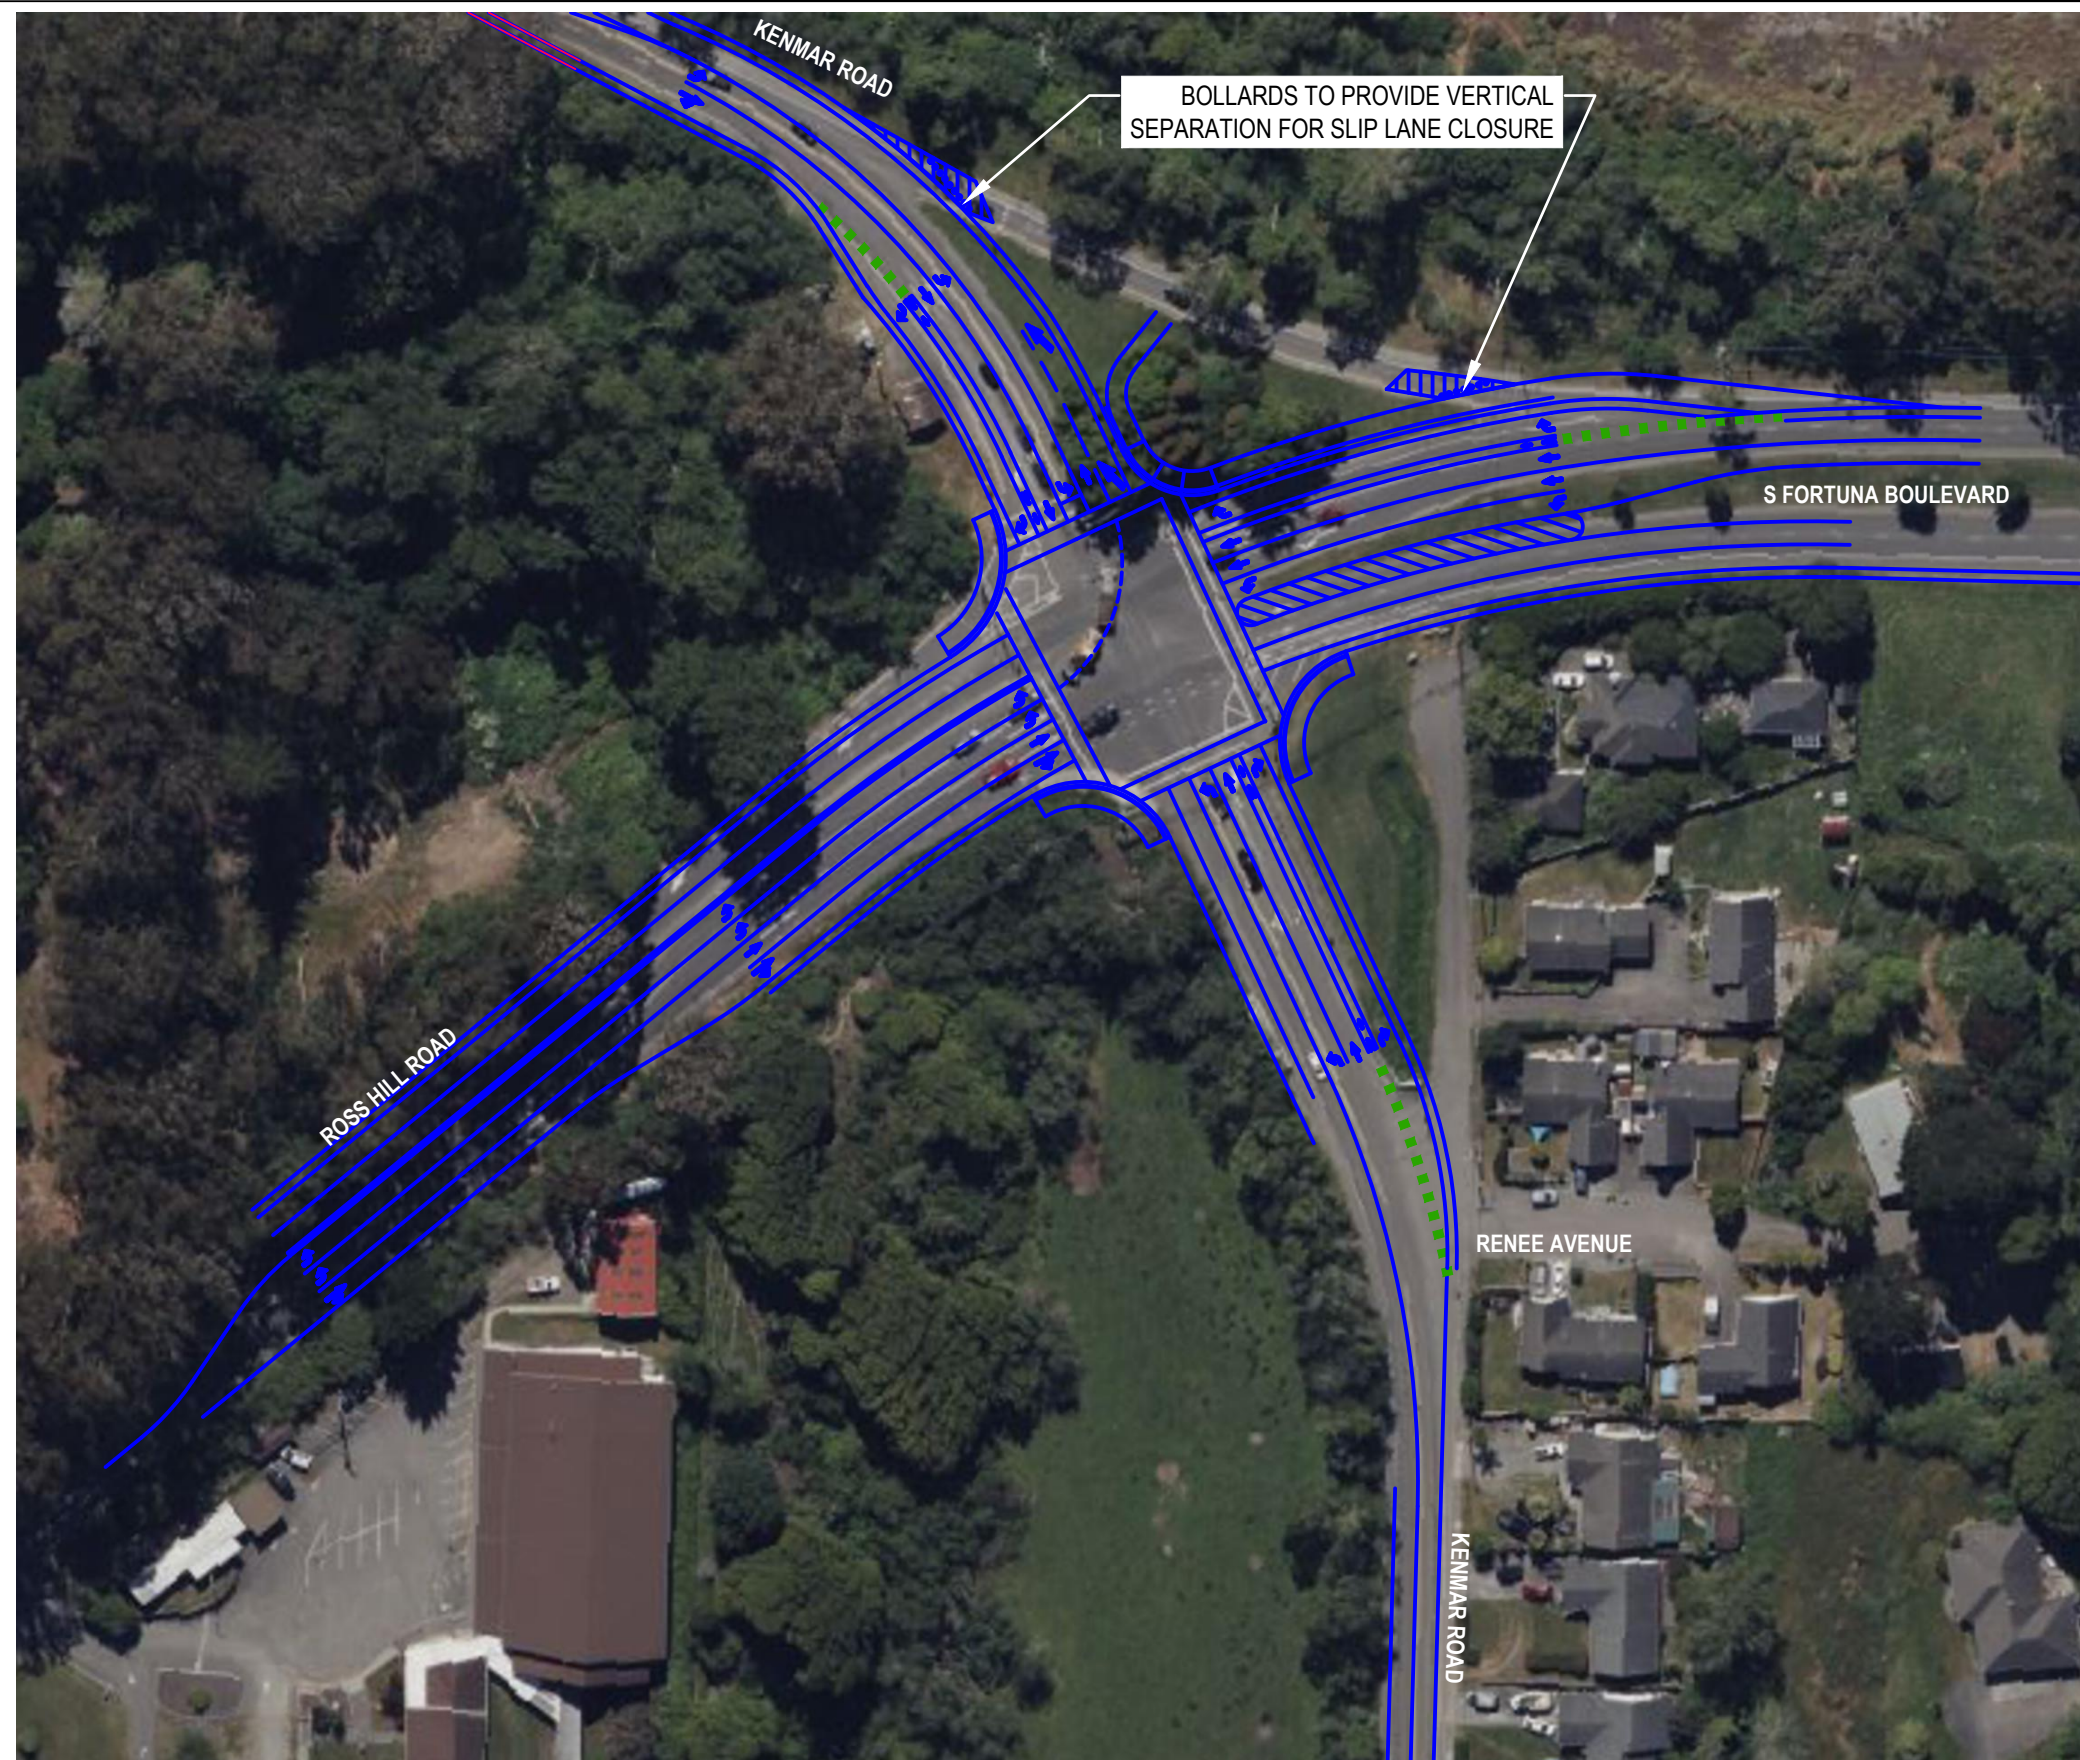




City of Fortuna
Kenmar Rd and Ross Hill Rd
FULL BUILD OUT-
SIGNAL ALTERNATIVE

Project No. 12577588
Date March 2025

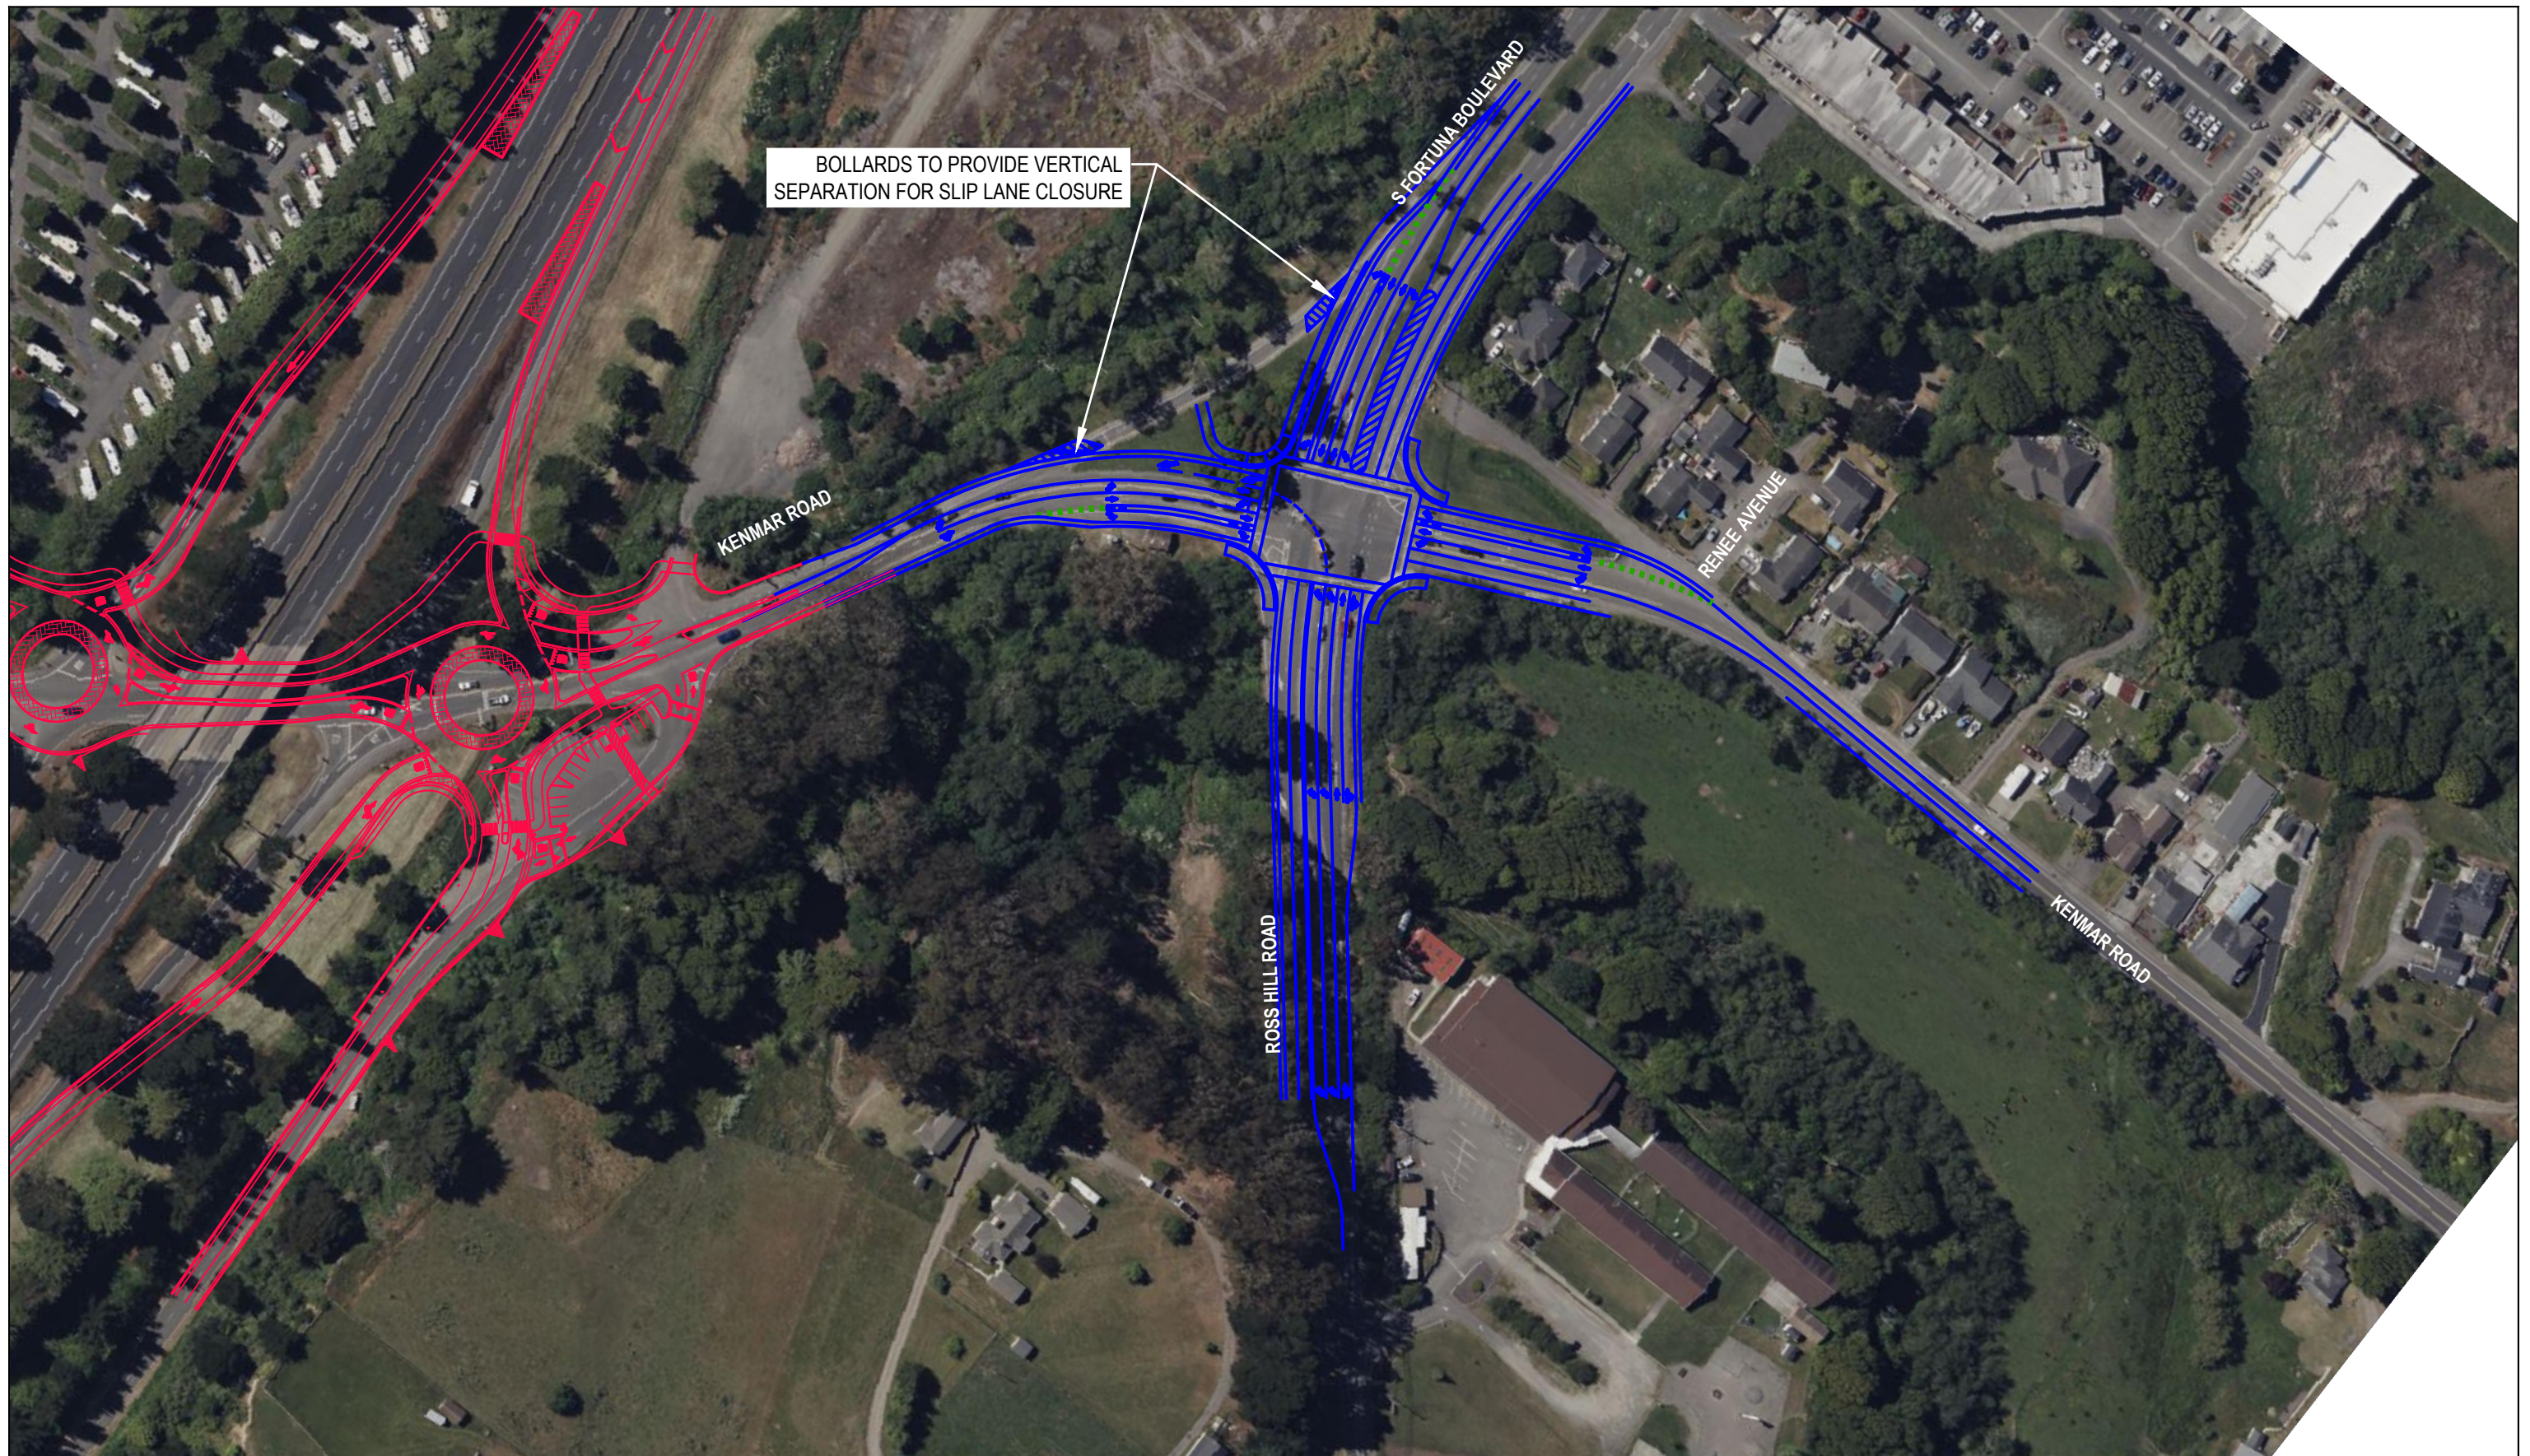

City of Fortuna
Kenmar Rd and Ross Hill Rd
FULL BUILD OUT-
SIGNAL ALTERNATIVE



Project No. 12577588
Date March 2025

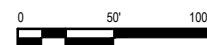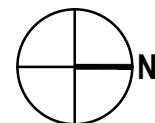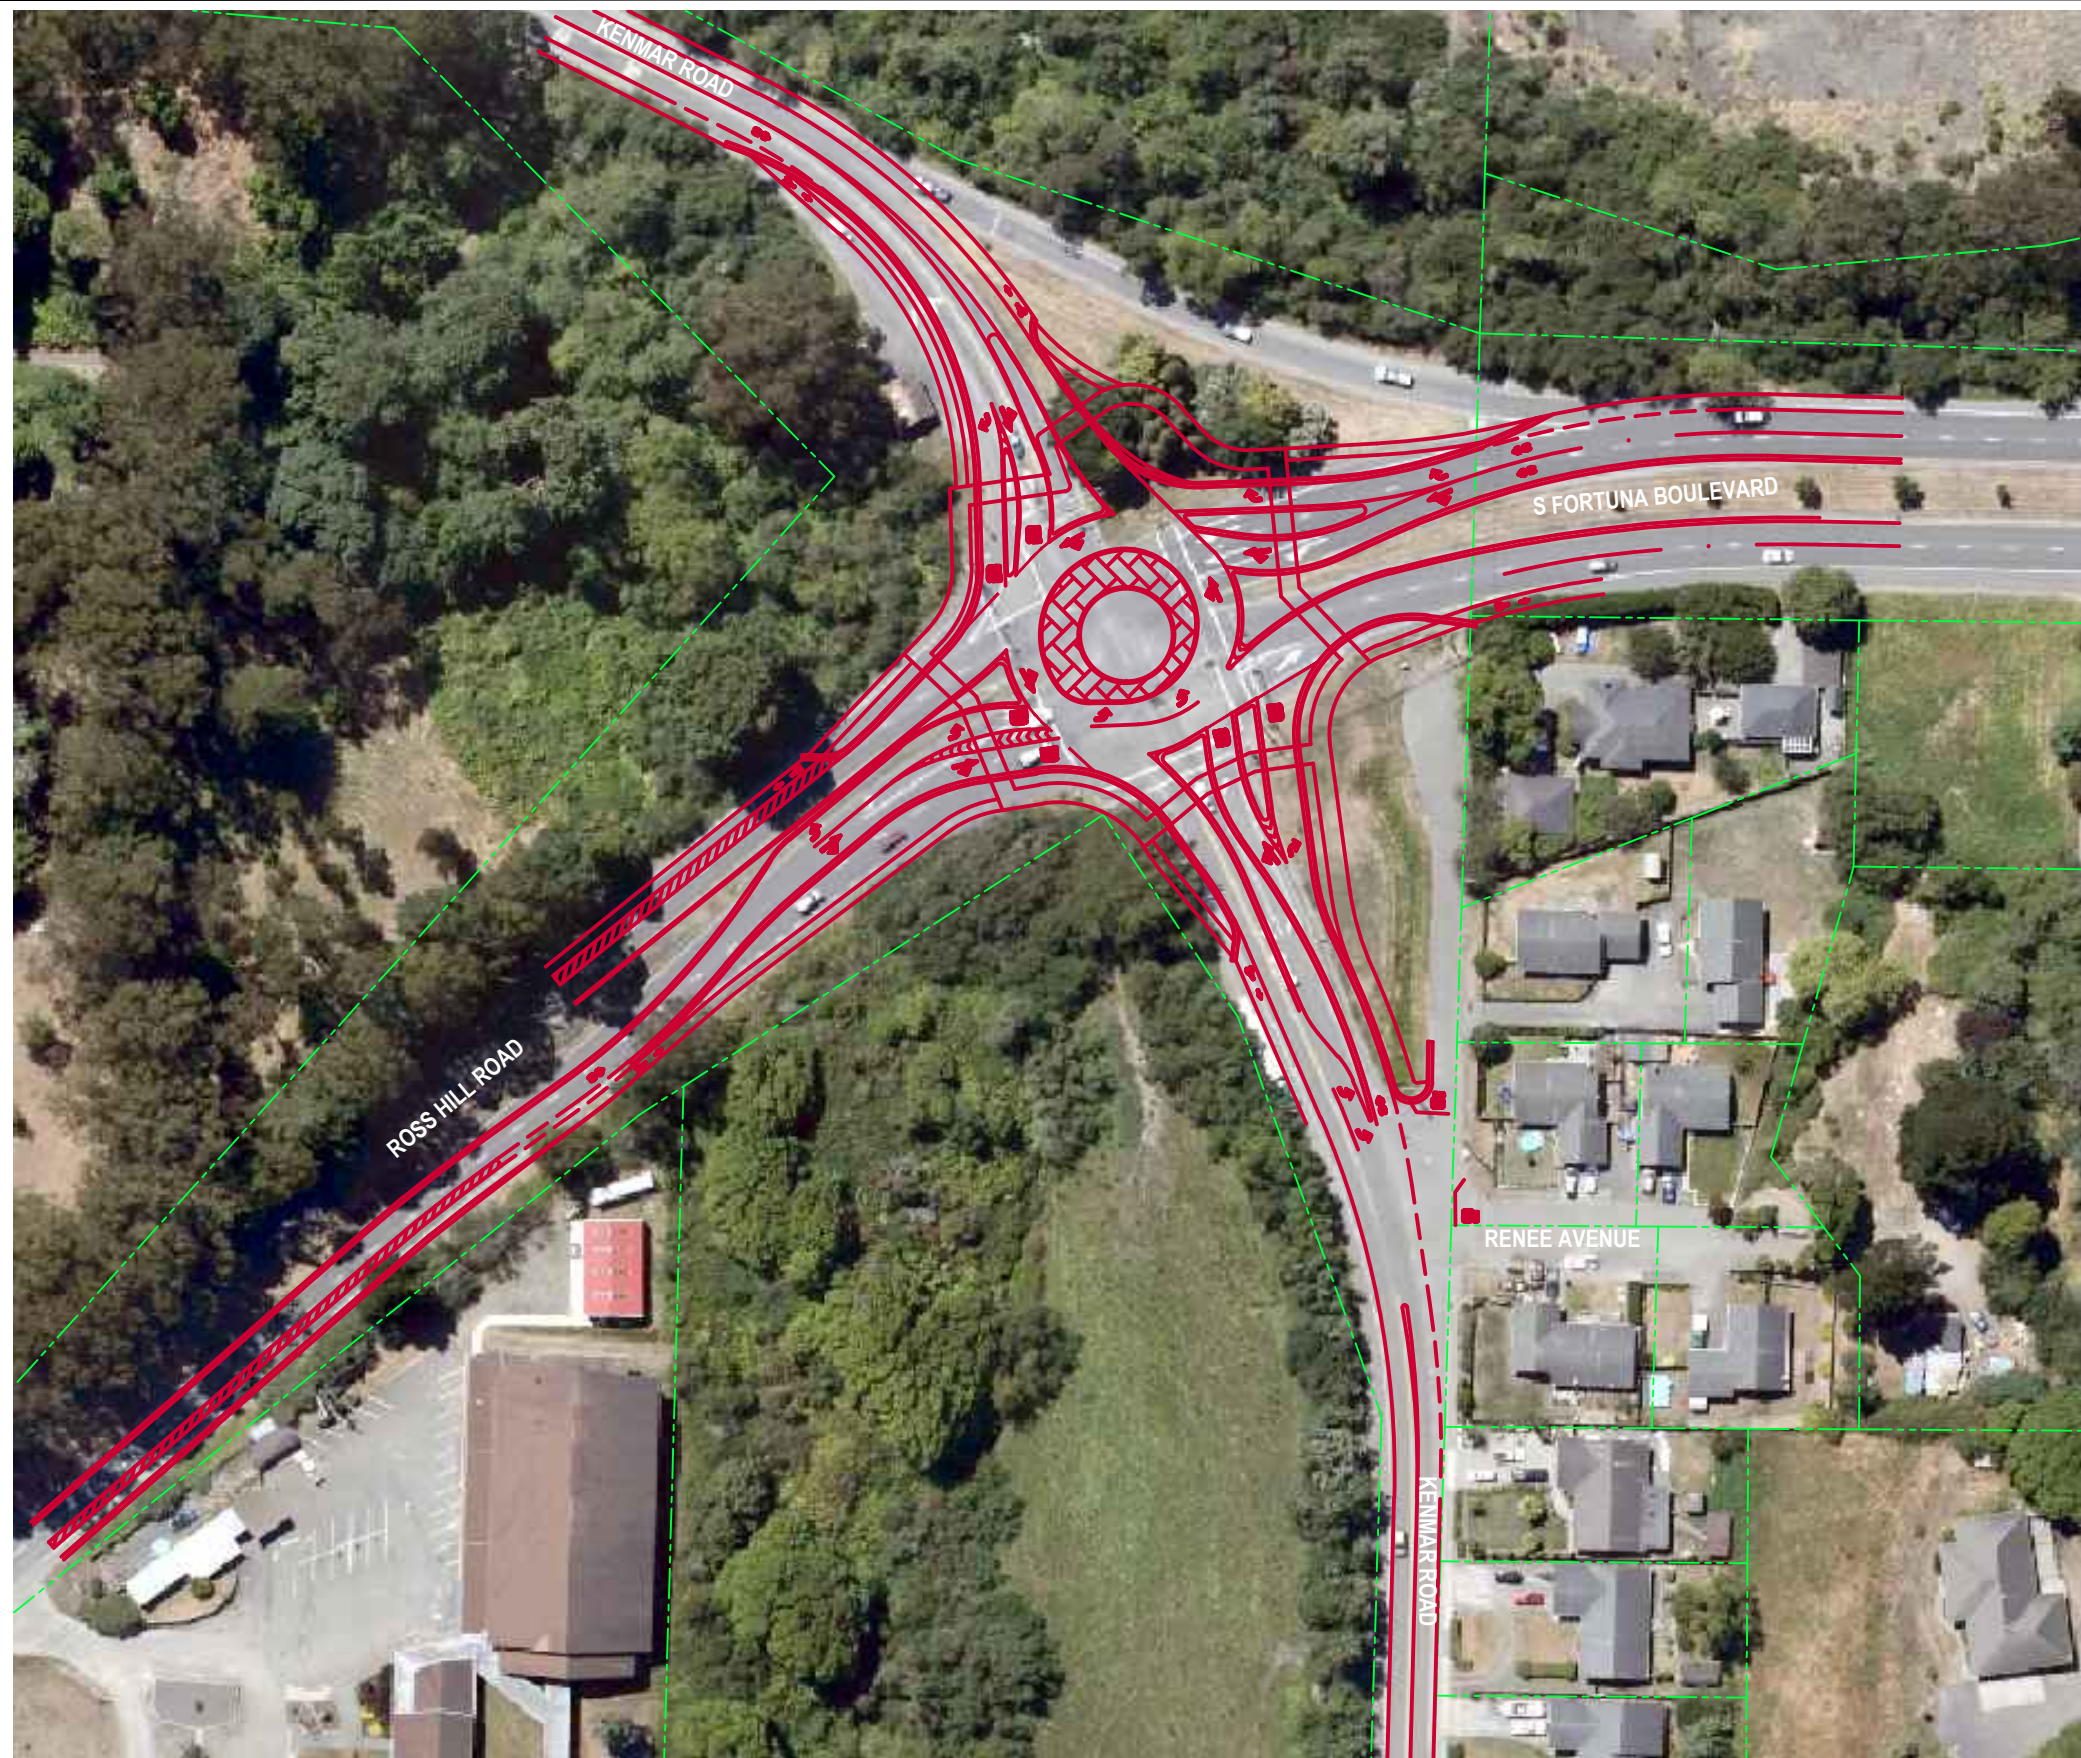

City of Fortuna
Kenmar Rd and Ross Hill Rd
ROUNDBOUT
ALTERNATIVE

Project No. 12577588
Date October 2022

PRELIMINARY - SUBJECT TO CHANGE

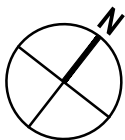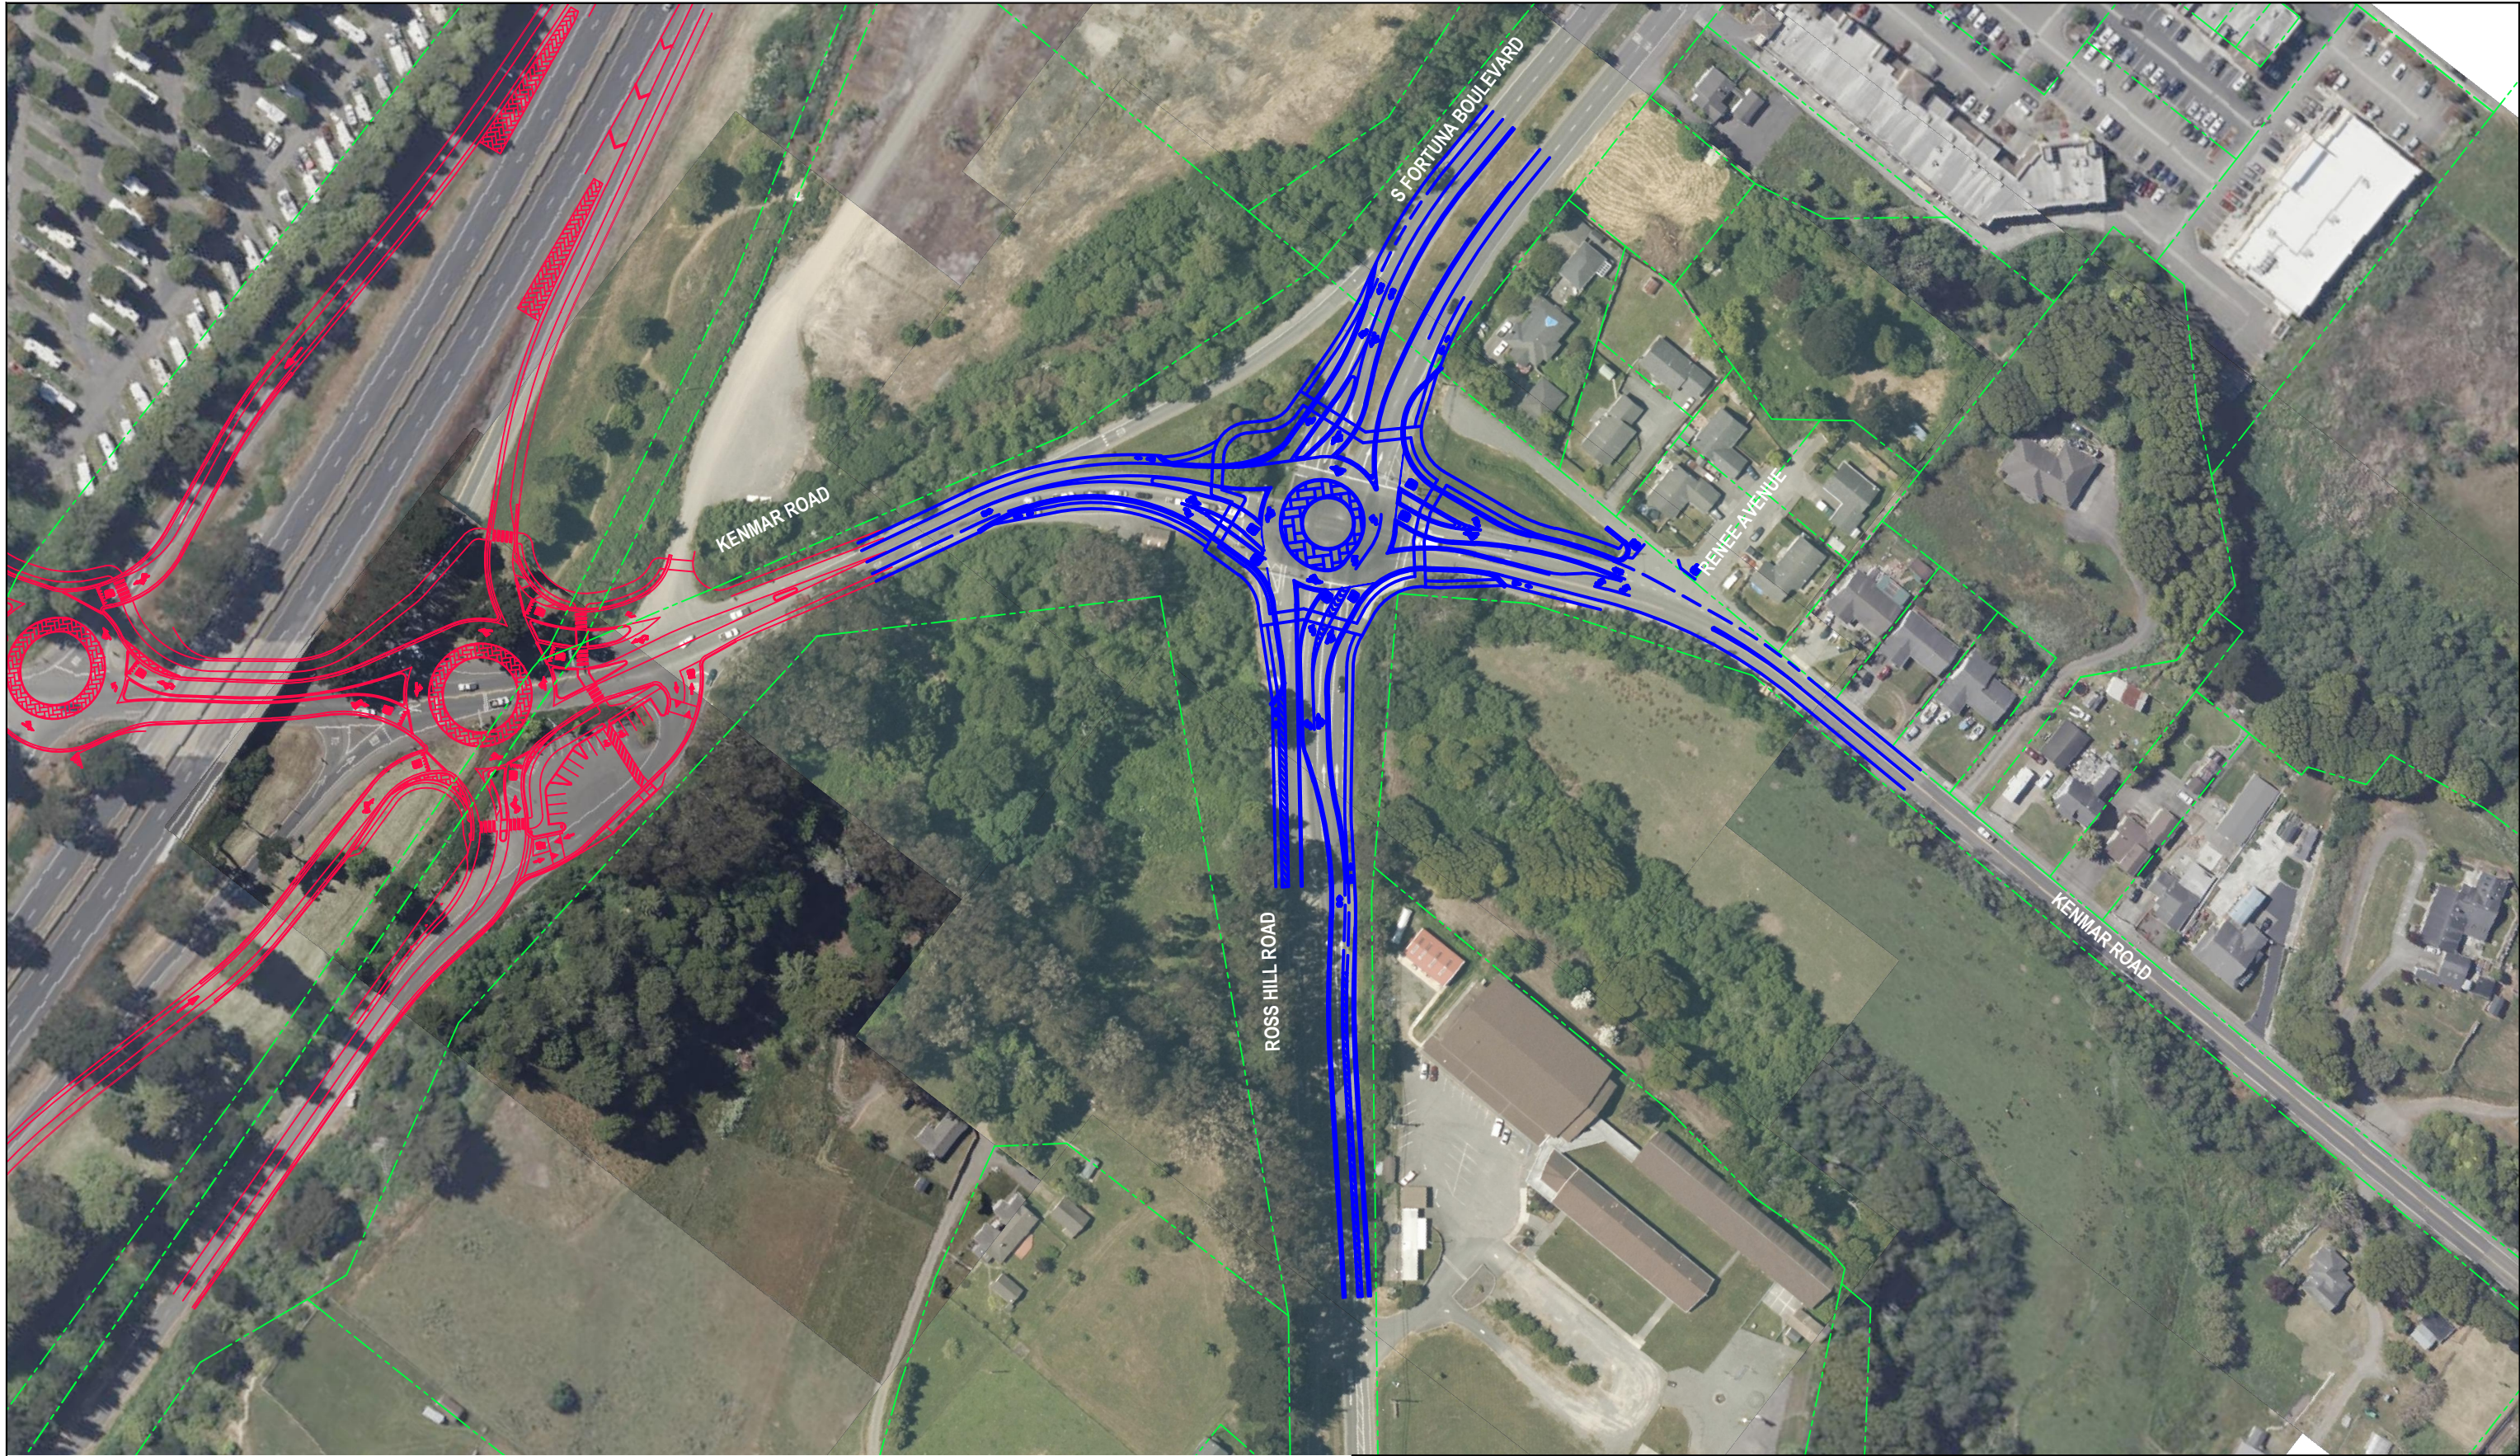

City of Fortuna
Kenmar Rd and Ross Hill Rd
ROUNDBOUT
ALTERNATIVE

Project No. 12577588
Date February 2024